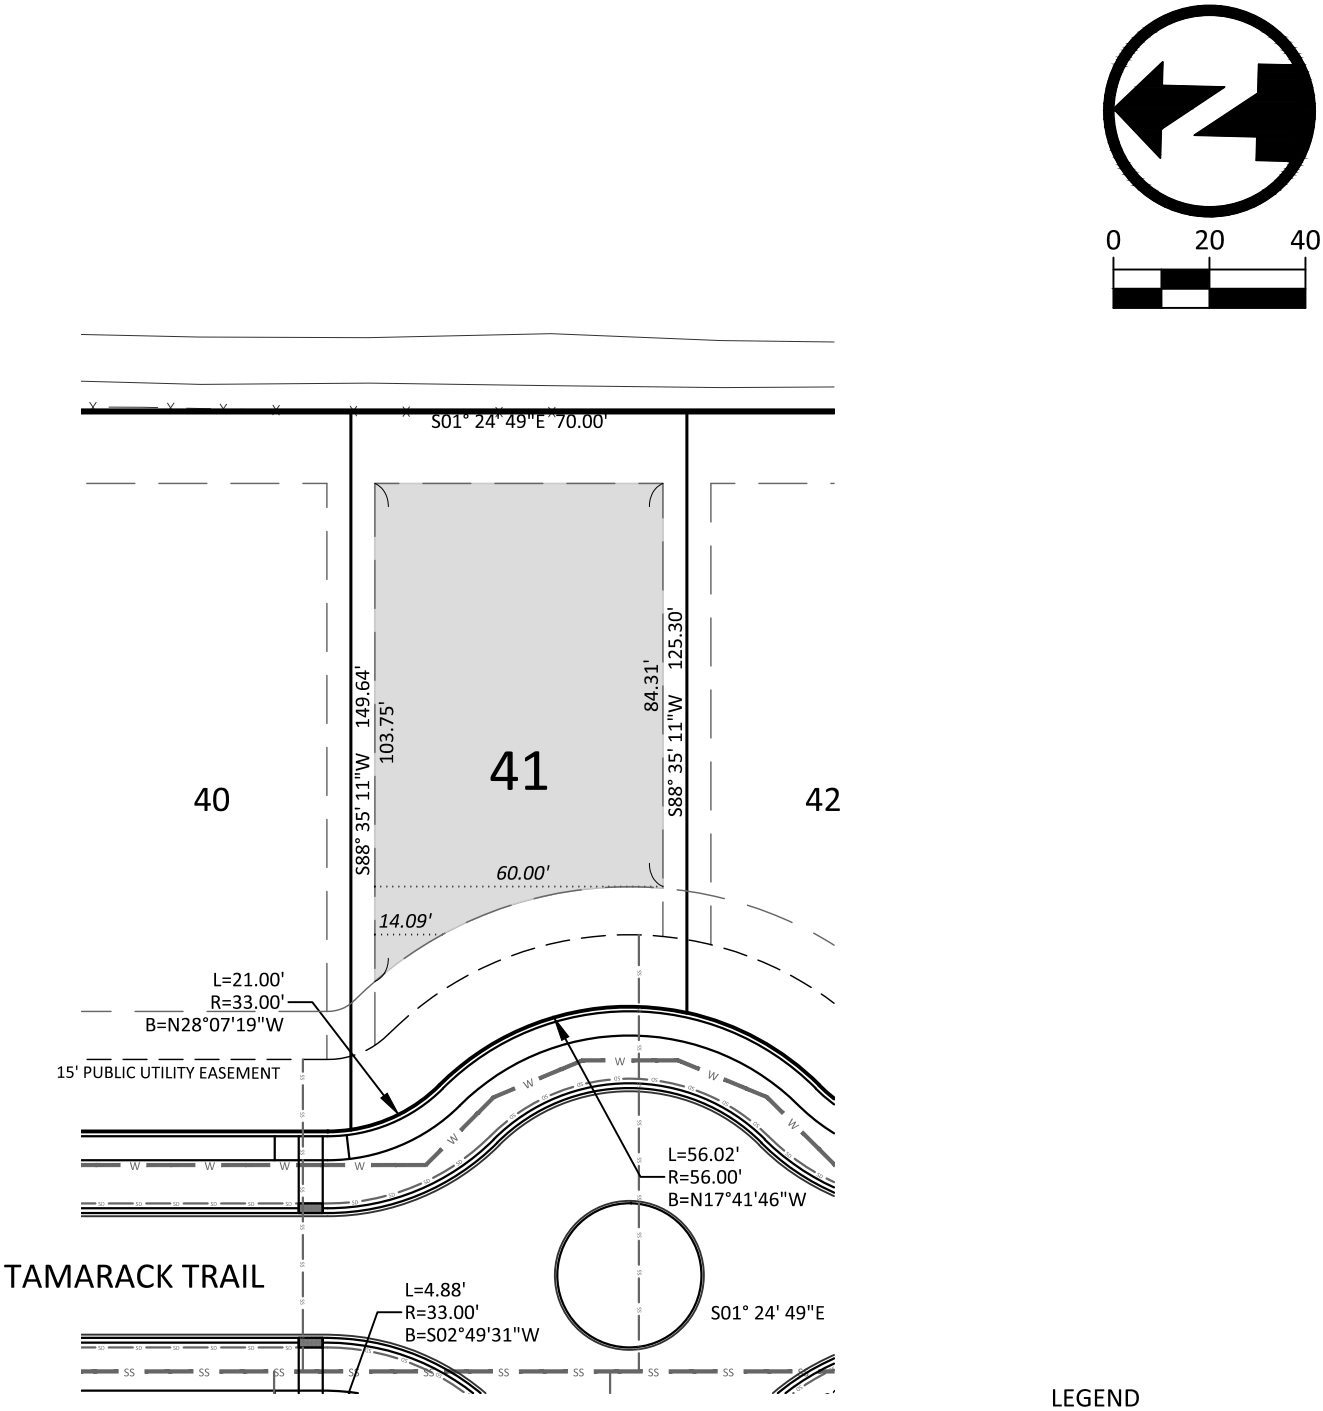

LEGEND

EASEMENT

SETBACK

0.00' BUILDABLE WIDTH AT 10' INTERVALS

SETBACKS

FRONT: 25' (PER COVENANTS)
REAR: 15'
SIDE: 5'

AXIOM CONSULTANTS
WWW.AXIOM-CON.COM | (319) 519-6220

SHEET TITLE: LOT 41	PROJECT MANAGER: WELCH	PROJECT NO.: 190042	
PROJECT NAME: TAMARACK RIDGE SUBDIVISION	DATE ISSUED: 11-15-19	SHEET NUMBER: 1 OF 1	
	CURRENT REV:		

DISCLAIMER:
THIS DOCUMENT AND THE INFORMATION CONTAINED WITHIN, INCLUDING BUT NOT LIMITED TO DIMENSIONS AND BEARINGS, IS FOR REFERENCE ONLY. THE INFORMATION ON THE FINAL PLAT FOR THIS DEVELOPMENT WILL GOVERN IN THE EVENT OF A DISCREPANCY